ADRASH SHIKSHAN SANSTHA'S
SONAJIRAO KSHIRSAGAR HOMOEOPATHIC
MEDICAL COLLEGE , BEED (M.S)

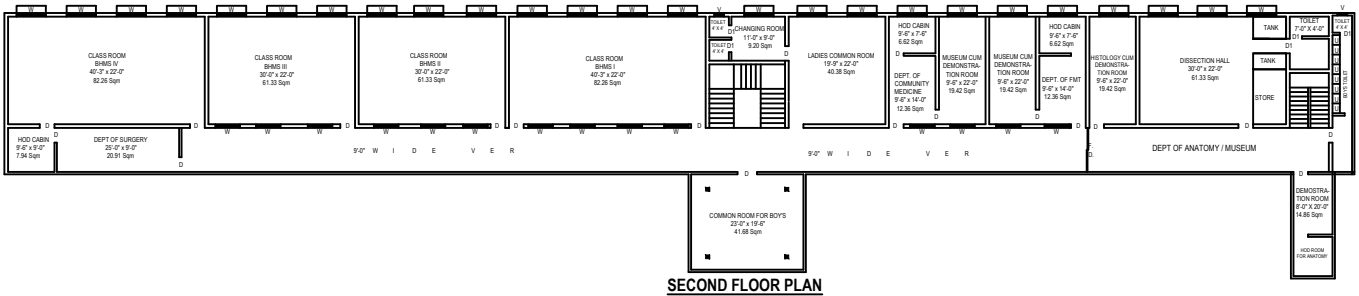

SECOND FLOOR PLAN

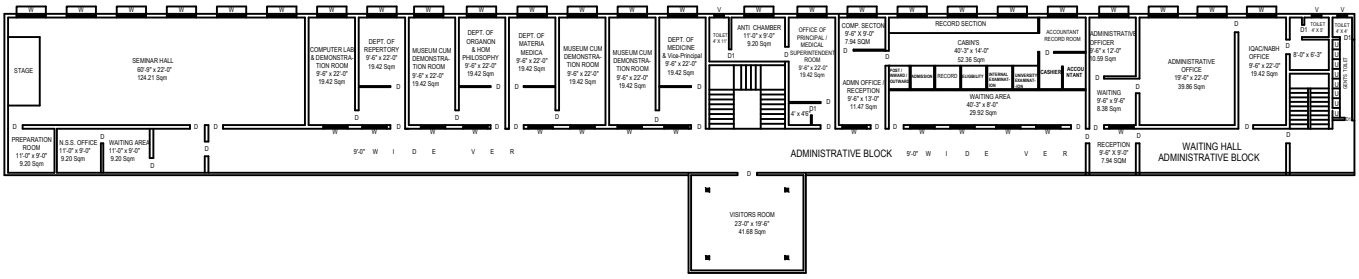

FIRST FLOOR PLAN

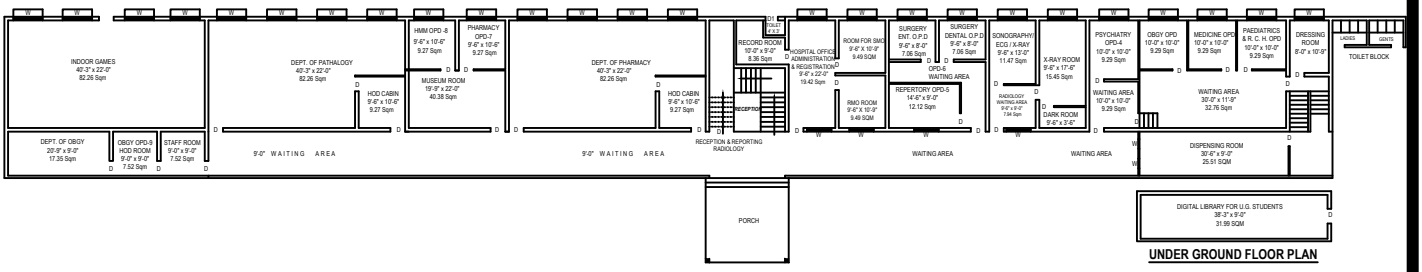

UNDER GROUND FLOOR PLAN

GROUND FLOOR PLAN

AREA STATEMENT

U. G. F. B/UP AREA	**407.50 SQFT (37.87 SQM)**
G.F. B/UP AREA	**7077.50 SQFT (657.76 SQM)**
F.F. B/UP AREA	**7231.25 SQFT (672.04 SQM)**
S.F. B/UP AREA	**7903.25 SQFT (734.50 SQM)**

N

SCALE 1:100

ENG. SIGN

ADRASH SHIKSHAN SANSTHA'S
SONAJIRAO KSHIRSAGAR HOMOEOPATHIC
MEDICAL COLLEGE , BEED (M.S)

ANNEXE BUILDING

GROUND FLOOR PLAN

SCALE 1:100

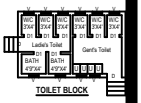

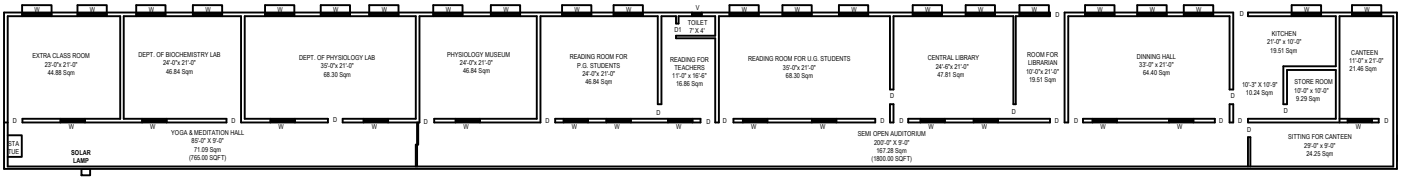

N

AREA STATEMENT

G.F. B/UP AREA	**6412.50 SQFT (595.95 SQM)**
TOILET AREA	**297.00 SQFT (27.60 SQM)**

ENG. SIGN